WATER FACILITIES:

Gravity System installed 1878 - Old Reservoir, located one Mile West of Post Office, elevated 175 ft above Business Part of Town; Capacity: 95 Million Gallons - New Reservoir, located 1¼ Miles S.E. of Post Office, elevated 278 ft. Capacity: 85 Million Gallons - Equalization Valve at Centre Street near Chestnut makes Pressure of 75 lbs west of same and 120 lbs east - 85 Million Gallon Storage Reservoir, located one Mile S.W. of Post Office, elevated 15 ft above outlet of old Reservoir - All Reservoirs fed by Natural Water Sheds and Springs - Gould Duplex Electric Pump, capacity: 375,000 Gallons per 24 Hours, in Reserve, pumps from Sympaug Brook to Reservoirs - Average Daily Consumption: 300,000 Gallons - 16 Miles of 4" to 12" Water Pipes - 95 Hydrants -

FIRE DEPT:

Volunteer - 3 Companies - One Chief - 2 Assistants - 120 Men - 3 Hose Carts - 2100 ft. 2½" Cotton Rubber-Lined Hose - One Hook and Ladder Truck - Four 5-Gallon Chemical Extinguishers - Streets: unpaved - Grades Generally level - Public Lights: Electric -

SANBORN MAP COMPANY.
POPULATION 3792
PREVAILING WINDS: WEST
WATER FACILITIES: SEE NOTE
NO STEAM & NO HAND ENGINE
THREE HOSE CARTS
ONE HOOK & LADDER TRUCK
BETHEL
FAIRFIELD COUNTY
CONNECTICUT
SCALE 50 FT. TO AN INCH.
JUNE 1912
11 BROADWAY, NEW YORK.
COPYRIGHT, 1912, BY THE SANBORN MAP COMPANY.

JUL 26 1912

©CLF 20621

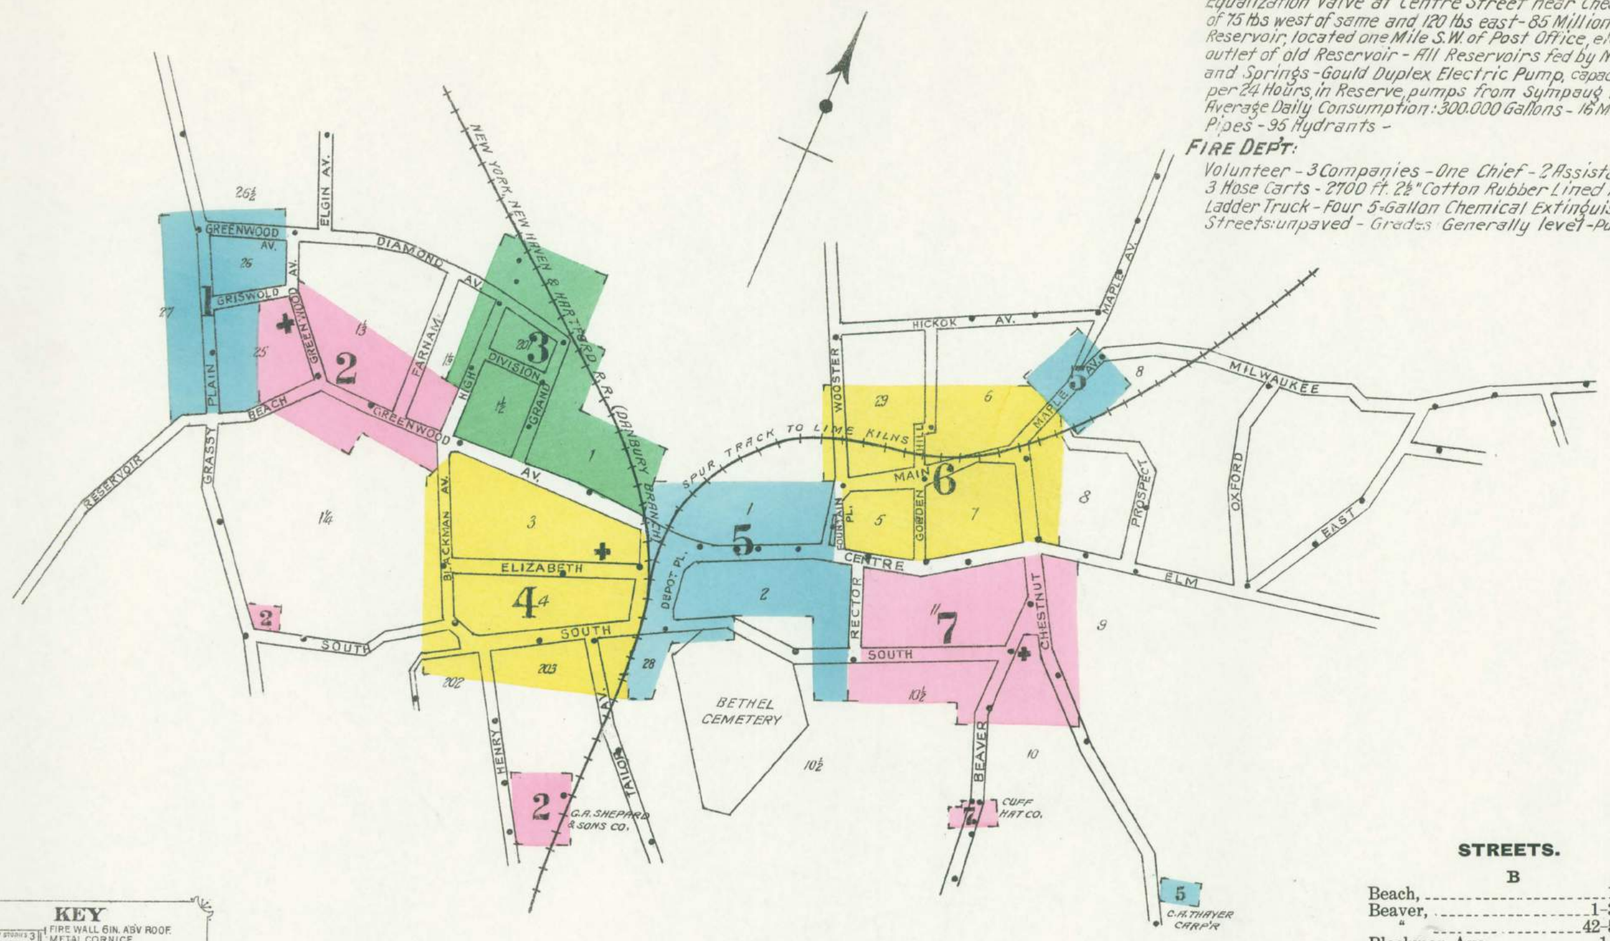

KEY

- FIRE WALL 6 IN. ABV ROOF.
- METAL CORNICE
- FIRE WALL 12 IN. ABV ROOF.
- WOOD CORNICE.
- FIRE WALL 18 IN. ABV ROOF.
- FRAME PARTITION.
- OPENING WITH IRON DOOR.
- " " "STANDARD" IRON DOOR
- WINDOWS & IRON SHUTTERS.
- WINDOW - 1ST STORY.
- WINDOWS 1ST & 3RD STORIES
- " 2ND & 4TH "
- STABLE

BUILDINGS COLORED YELLOW ARE FRAME
" " RED BRICK
" " BLUE STONE
" " GRAY IRON
" " BROWN ADOBE
" " GREEN SPECIALS

(5) (27) INDICATE RELATIVE HEIGHTS.
FIRE STATION, AS SHOWN ON KEY MAP.
ALTERNATE STREET NUMBERS ARE ACTUAL
CONSECUTIVE STREET NO'S ARE ARBITRARY.

INDEX.

STREETS.

B

	SHEET
Beach,	1 & 2
Beaver,	1-36 7
"	42-51 7
Blackman Ave.,	1-3 *2
" "	2-4 *4
" "	5-24 4

C

Centre,	1-96 5
"	100-170 *6
"	101-171 *7
Chestnut,	1-24 6
"	25-62 7
"	90 *5

D

Depot Place,	1-14 5
Dimond Ave.,	3
Division,	1-8 3

E

Elizabeth,	1-34 4
Elm,	1-13 *6
"	2-12 *7

F

Farnam,	2
Fountain Place,	1-25 *6
" "	2-24 *5

G

Golden Hill,	1-14 6
Grand,	1-28 3
Grassy Plain,	40-71 1
" "	100-104 *2
Greenwood Ave.,	1-35 *3
" "	2-36 *4
" "	37-70 2
" "	Griswold to Grassy Plain 1
Griswold,	1 & 2

H

Henry,	2 & 4
High,	1-9 *3
"	2-8 *2
"	10-29 3

M

Main,	1-52 6
Maple Ave.,	1-10 6
" "	11-20 5
Milwaukee,	1-10 5

P

Plumtrees Road,	2

R

Rector,	1-15 *5
"	2-16 *7
Reservoir,	1

S

Seely,	6
South,	1-28 7
"	29-34 5
"	59-74 5
"	75-120 4
"	145-147 *2

T

Taylor Ave.,	4

W

Wooster,	1-20 6

SPECIALS.

A

Anderson, H. A., Cigar Factory,	4

B

Baird-Untiedt Co., Hat Fact'y, &c.,	6
Bates, Hyatt & Miller Co., Hat M'f'g	2
Bethel & Redding Lime Co.,	2
" Hat Forming Co.,	6
" High School,	5
" M'f'g Co., Hat Factory,	3
" Silk Co., Dress Goods M'f'g,	1
Breton, Hanley & Jacobs Hat Co.,	7

C

Centre School,	7
Clark, F., Paper Box and Wooden Case M'f'g,	7
Cuff Hat Co., Factory,	7

D

Danbury & Bethel Gas and Electric Co., Gas Plant,	2
Delamater & Co., Perfume M'f'g,	6
Dolan, E., Coal Pockets,	3

E

Ellis, W., Woodworking,	4

F

Fay-Gorman Co., Hat Factory,	5
Fire Dept., Alert Hose No. 3,	7
" " Eureka H. & L. No. 2,	4
" " Grassy Plain Ho. No. 1,	2
" " Station, Fountain Pl.,	6
First Congregational Church,	6
Fountain Cigar Co., Factory,	5

G

Grassy Plain School,	1

H

High School,	5
Holbrook-Judson Co., Hat Fact'y,	2

J

Johnston & Morrison, Elevator & Feed Mill,	3
Judd-Andrews Hat Co., Factory,	5

M

McDonald, P., Coal Pockets,	3
Methodist Church,	5

N

N.Y.N.H.&H.R.R. Freight House,	3
" " " " Passenger Sta.	5

P

Plumtrees Lime Co.,	2
Post Office,	5
Putnam House,	5

R

Reid, J., Paper Box and Wooden Case M'f'g,	2

S

St. Mary's Roman Cath. Church,	2
" Thomas Episcopal Church,	6
Senior, A. H., Lumber Yard,	5
Shepard, G. A., & Sons Co., Leather Tannery,	2
Short, E., Hat Co.,	2
Smith, Beers, Coal and Wood, &c.,	3
Staib, W. G., & Co., Hat M'f'g,	3

T

Thayer, C. A., Carpenter Shop,	5
Town Hall,	6

* Indicates only one side of Street shown.

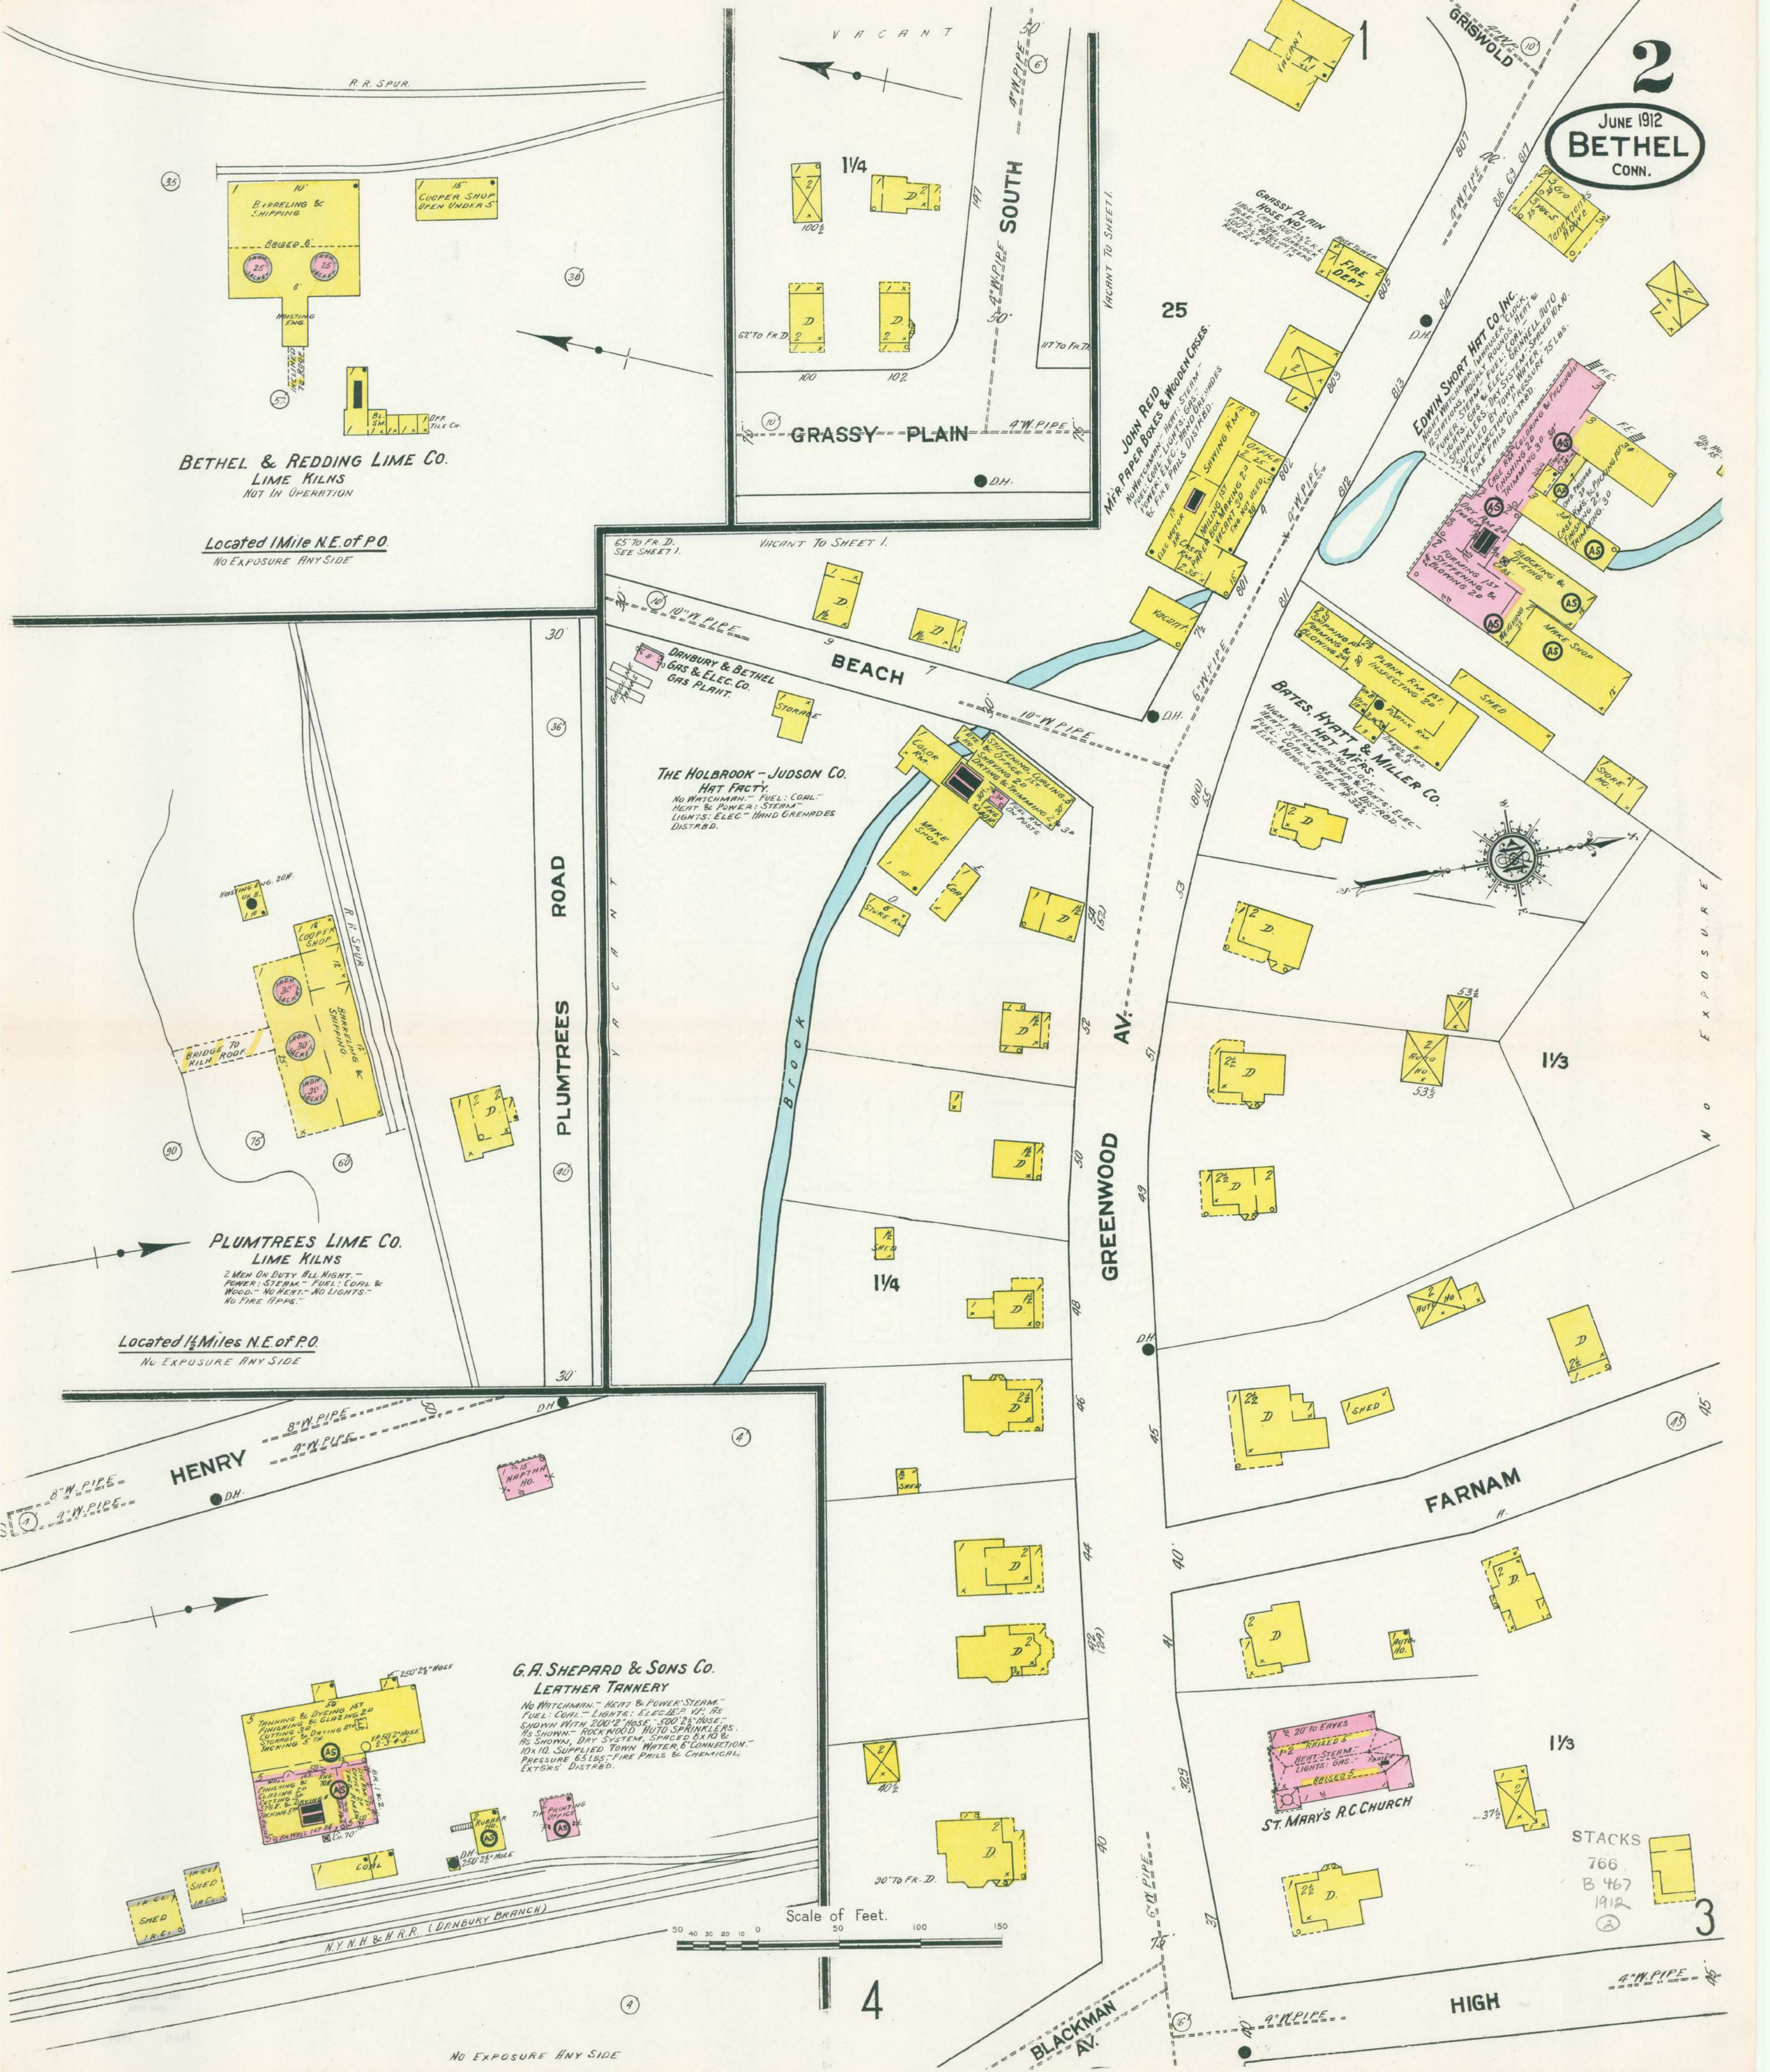
2
JUNE 1912
BETHEL
CONN.
BETHEL & REDDING LIME CO.
LIME KILNS
NOT IN OPERATION
Located 1 Mile N.E. of P.O.
NO EXPOSURE ANY SIDE
BARRELING & SHIPPING
COOPER SHOP OPEN UNDER 5'
HOISTING ENG.
INCLINED TO ROOF
R.R. SPUR
PLUMTREES LIME CO.
LIME KILNS
2 MEN ON DUTY ALL NIGHT.– POWER: STEAM.– FUEL: COAL & WOOD.– NO HEAT.– NO LIGHTS.– NO FIRE APPS.–
Located 1½ Miles N.E. of P.O.
NO EXPOSURE ANY SIDE
BRIDGE TO KILN ROOF
COOPER SHOP
BARRELING & SHIPPING
PLUMTREES ROAD
GRASSY PLAIN
SOUTH
BEACH
VACANT TO SHEET 1.
65' TO FR. D. SEE SHEET 1.
DANBURY & BETHEL GAS & ELEC. CO. GAS PLANT.
GASOLINE TANKS
STORAGE
THE HOLBROOK – JUDSON CO.
HAT FACTY.
NO WATCHMAN.– FUEL: COAL.– HEAT & POWER: STEAM.– LIGHTS: ELEC.– HAND GRENADES DISTRBD.
COLOR RM.
STIFFENING, CURLING & OFFICE 1ST. SHAVING 2D DRYING & TRIMMING 3D
MAKE SHOP
COAL
STORE RM.
Brook
JOHN REID
M'F'R. PAPER BOXES & WOODEN CASES.
NO WATCHMAN.– HEAT: STEAM.– FUEL: COAL.– LIGHTS: GAS.– POWER: ELEC.– HAND GRENADES & FIRE PAILS DISTRBD.
SHAVING RM.
OFFICE
NAILING 1ST. PAPER BOX MAKING 2D VACANT 3D
CASE RM.
ELEC. MOTOR
VACANT
GRASSY PLAIN HOSE NO. 1
FIRE DEPT.
HOSE TOWER
GRISWOLD
EDWIN SHORT HAT CO. INC.
NIGHT WATCHMAN, IMHAUSER CLOCK, 12 STATIONS, HOURLY ROUNDS.– HEAT & POWER: STEAM.– FUEL: COAL.– LIGHTS: GAS & ELEC.– GRINNELL AUTO SPRINKLERS.– DRY SYSTEM.– SPACED 10x10. SUPPLIED BY TOWN WATER.– 4" CONNECTION.– PRESSURE 75 LBS.– FIRE PAILS DISTRBD.
FORMING 1ST STIFFENING & BLOWING 2D
BLOCKING & DYEING
WEIGHING
MAKE SHOP
CASE RMS. FINISHING 2D TRIMMING 3D
SHED
STORE HO.
TENEMENTS ABOVE
BATES, HYATT & MILLER CO.
HAT M'F'RS.
NIGHT WATCHMAN: NO CLOCK.– HEAT: STEAM.– POWER & LIGHTS: ELEC.– FUEL: COAL.– FIRE PAILS DISTRBD.– 4 ELEC. MOTORS, TOTAL H.P. 32½.
SHIPPING 1ST FORMING & BLOWING 2D
PLANK RM. 1ST. INSPECTING 2D
GREENWOOD AV.
FARNAM
HIGH
BLACKMAN AV.
HENRY
8" W. PIPE
4" W. PIPE
NAPTHA HO.
G. A. SHEPARD & SONS CO.
LEATHER TANNERY
NO WATCHMAN.– HEAT & POWER: STEAM.– FUEL: COAL.– LIGHTS: ELEC. & E.P. V.P. AS SHOWN WITH 200' 2" HOSE.– 500' 2½" HOSE.– AS SHOWN.– ROCKWOOD AUTO SPRINKLERS. AS SHOWN, DRY SYSTEM, SPACED 8x10 & 10x10. SUPPLIED TOWN WATER, 6" CONNECTION.– PRESSURE 65 LBS.– FIRE PAILS & CHEMICAL EXTG'RS DISTRBD.
TANNING & DYEING 1ST FINISHING & GLAZING 2D CUTTING 3D STORAGE & DRYING 4TH TACKING 5TH
RUBBER HO.
PRINTING OFFICE
COAL
SHED
N.Y. N.H. & H.R.R. (DANBURY BRANCH)
Scale of Feet.
ST. MARY'S R.C. CHURCH
20' TO EAVES
HEAT: STEAM.– LIGHTS: GAS.–
NO EXPOSURE ANY SIDE
NO EXPOSURE
1
3
4
25
1¼
1⅓
STACKS 766 B 467 1912

JUNE 1912
BETHEL
CONN.

N. Y. N. H. & H. R. R. (DANBURY BRANCH)

BETHEL MFG. CO.
HAT FACTORY
NIGHT WATCHMAN: CLOCK NOT USED.
HEAT & POWER: STEAM: FUEL: COAL:
LIGHTS: GAS & ELEC. SPRINKLER: AUTO. SPRINKLERS THROUGHOUT: DRY SYSTEM, SPACED 8 AB:
SUPPLIED BY TOWN WATER & CONNECTION-
65 LBS. PRESSURE.

P. McDONALD
COAL POCKETS

E. DOLAN
COAL POCKETS

FREIGHT HO.
REINFORCED CONCRETE

JOHNSTON & MORRISON
ELEVATOR & FEED MILL
POWER: ELEC.
HEAT: STOVES
LIGHTS: GAS.
NO FIRE APPS.
ONE ATTRITION MILL.
15 H.P. ELEC. MOTOR

SMITH BEERS
COAL & WOOD CONTRACTORS
SUPPLIES & STORE HO.

LIME, CEMENT & GEN'L. STORAGE

COAL POCKETS

WAGON SHED.

CIDER MILL
WIRE. MO.

SHED

W. G. STAIB & CO.
HAT MFRS.
NO WATCHMAN-POWER & HEAT: STEAM: FUEL: COAL: LIGHTS: ELEC: FIRE PAILS DISTRIBD. TO HAVE AUTOMATIC SPRINKLERS.

PLANK SHOP

FORMING BLOWING DRESSING & STOCK RM. STIFFENING. SHAVING & DRY ROOM 2½

DIMOND AV.

DIVISION

GREENWOOD AV.

GRAND

HIGH

4" W. PIPE

10" W. PIPE

D.H.

Scale of Feet.
50 40 30 20 10 0 50 100 150

BLACKMAN AVE.

STACK

766
B467
1912
(3)

4

JUNE 1912
BETHEL
CONN.

5

N. Y. N. H. & H. R. R. (DANBURY BRANCH)

4"W.PIPE

10"W.PIPE

FIRE DEPT
EUREKA H&L No.2
ONE H&L TRUCK.
20 VOLUNTEERS.

VACANT FACTORY

Carpt

SHED

TAYLOR AV.

28

203

202

GREENWOOD AV.

ELIZABETH

SOUTH

HENRY

BLACKMAN AV.

GRAND ST.

3

4

2

1¼

WM. ELLIS WOOD WKG.

H.A. ANDERSON CIGAR FACTY.

STACKS
766
B467
1912
(4)

Scale of Feet.
50 40 30 20 10 0 50 100 150

JUNE 1912
BETHEL
CONN.
5

FAY-GORMAN CO.

NIGHT WATCHMAN, NANZ CLOCK, 16 STATIONS, HOURLY ROUNDS.- HEAT & POWER: STEAM.- FUEL: COAL.- LIGHTS: GAS & ELEC.- GRINNELL AUTO SPRINKLERS, AS SHOWN, DRY SYSTEM, SPACED 10X10. SUPPLIED BY TOWN WATER, 6" CONNECTION, PRESSURE 65 LBS.

METHODIST CHURCH

LIGHTS: GAS.- HEAT: FURN.- 30' TO EAVES

BETHEL HIGH SCHOOL

HEAT: STOVES.- LIGHTS: GAS.- 1 CHEM. EXTGR.

JUDD-ANDREWS HAT CO., INC.

NO WATCHMAN.- POWER & HEAT: STEAM.- FUEL: COAL.- LIGHTS: GAS.- GRINNELL AUTO SPRINKLERS THRO-OUT.- DRY SYSTEM, SPACED 10X10.- SUPPLIED BY TOWN WATER, 8" CONNECTION, PRESSURE 118 LBS.- 300 2½" HOSE ON REEL.

C. A. THAYER
CARPENTER
NO HEAT.- NO LIGHT
6 HP GIBSOL. ENG.

A. H. SENIOR LUMBER YARD

STACKS
766
B 467
1912
5

Scale of Feet.
30 40 30 20 10 0 50 100 150

MAIN ST. · FOUNTAIN PL. (RECTOR) · FOUNTAIN PL. (WOOSTER) · RECTOR · SOUTH · CENTRE · DEPOT PL. · CHESTNUT · MAPLE AV. · MILWAUKEE · GREENWOOD AV. · ELIZABETH ST. · R. R. SPUR · R.R. SPUR TO LIME KILNS · FAY-GORMAN CO. HAT FACT'Y. · PARK · FOUNTAIN · P.O. · T.H. · STOCK HO. · COLOR SHOP · VACANT · MASONIC HALL 3d · STONE STORAGE · AUTO HO. · PLUMBER · FOUNTAIN CIGAR CO. · SHED · BARBER · GRO. & FRUIT · B. & S. · TAILOR · DRUGS · NEWS & STAT'Y. · HARDW'E. · GRO. · MEAT & PROV. · CLUB RM. · K. OF C. HALL · LIVERY · HENS · MARKET · FRUIT & CONF'Y. · HDQRS. EXP. OFF. · HALL 2d SEATING CAPC. 400 BILLIARDS & POOL 1ST FL. · PUTNAM HO. BOARDING · GRO. STORAGE · PASSENGER STATION · FREIGHT HO. · SCALE HO. · A. H. SENIOR LUMBER YARD · LUMBER · BUILDERS SUPPLIES · CARPR. · GAS ENGINE · 5 HP ELEC. MOTOR · N.Y.N.H. & H.R.R. (DANBURY BRANCH) · 6" W. PIPE · 4" W. PIPE · 10" W. PIPE · D.H. · NO EXPOSURE

1 · 2 · 3 · 4 · 6 · 7 · 8 · 9

JUNE 1912

BETHEL
CONN.

MAPLE AV.

ELM

CHESTNUT

MAIN

CENTRE

GOLDEN HILL

WOOSTER

SEELY

FOUNTAIN PL. (RECTOR)

RECTOR ST.

1ST CONGL CHURCH.
HEAT. STEAM.
LIGHTS. GAS.
28 TO EAVES.

TOWN HALL
OFFICE 1ST
HALLS 2D & 3D
HEAT STOVES
LIGHTS. GAS.

BETHEL HAT FORMING CO.

DELAMATER & CO.
PERFUME MFRS.
U.S.

THE BAIRD-UNTIEDT CO.

THE BAIRD-UNTIEDT CO. HAT FAC.

ST. THOMAS
EPISC'L CHURCH.
HEAT. STEAM.
LIGHTS. ELEC.

STACKS
766
B467
1912
(6)

Scale of Feet.
50 40 30 20 10 0 50 100 150

7

JUNE 1912

BETHEL

CONN.

NO EXPOSURE.

ELM

CHESTNUT

BEAVER

SOUTH

CENTRE

RECTOR

CENTRE SCHOOL.

BRETON, HANLEY & JACOBS HAT CO. INC.
HAT MFRS.
NIGHT WATCHMEN-NO CLOCK-POWER & LIGHTS-ELEC.-
HEAT-STEAM.-FUEL. COAL.-NO FIRE APPARATUS.

F. CLARK.
PAPER BOX & WOODEN CASE MFR.
NO WATCHMAN.-POWER.-ELEC.
HEAT.-STEAM.-LIGHTS.-ELEC.
FIRE PAILS DIST'D.

THE CUFF HAT CO. INC.
HAT FAC.
NIGHT WATCHMAN.-BUERK CLOCK.-
12 STATIONS.-HOURLY ROUND.-
HEAT.-STEAM.-FUEL. COAL.-POWER.-
STEAM & ELEC.-SIX MOTORS.-TOTAL
HP. 41.-LIGHTS.-ELEC. FIRE PAILS.-&
CHEM. EXTNGRS. DISTRIBUTED.

NO EXPOSURE ANY SIDE.

Scale of Feet.

STACKS
766
B 467
1912
(7)